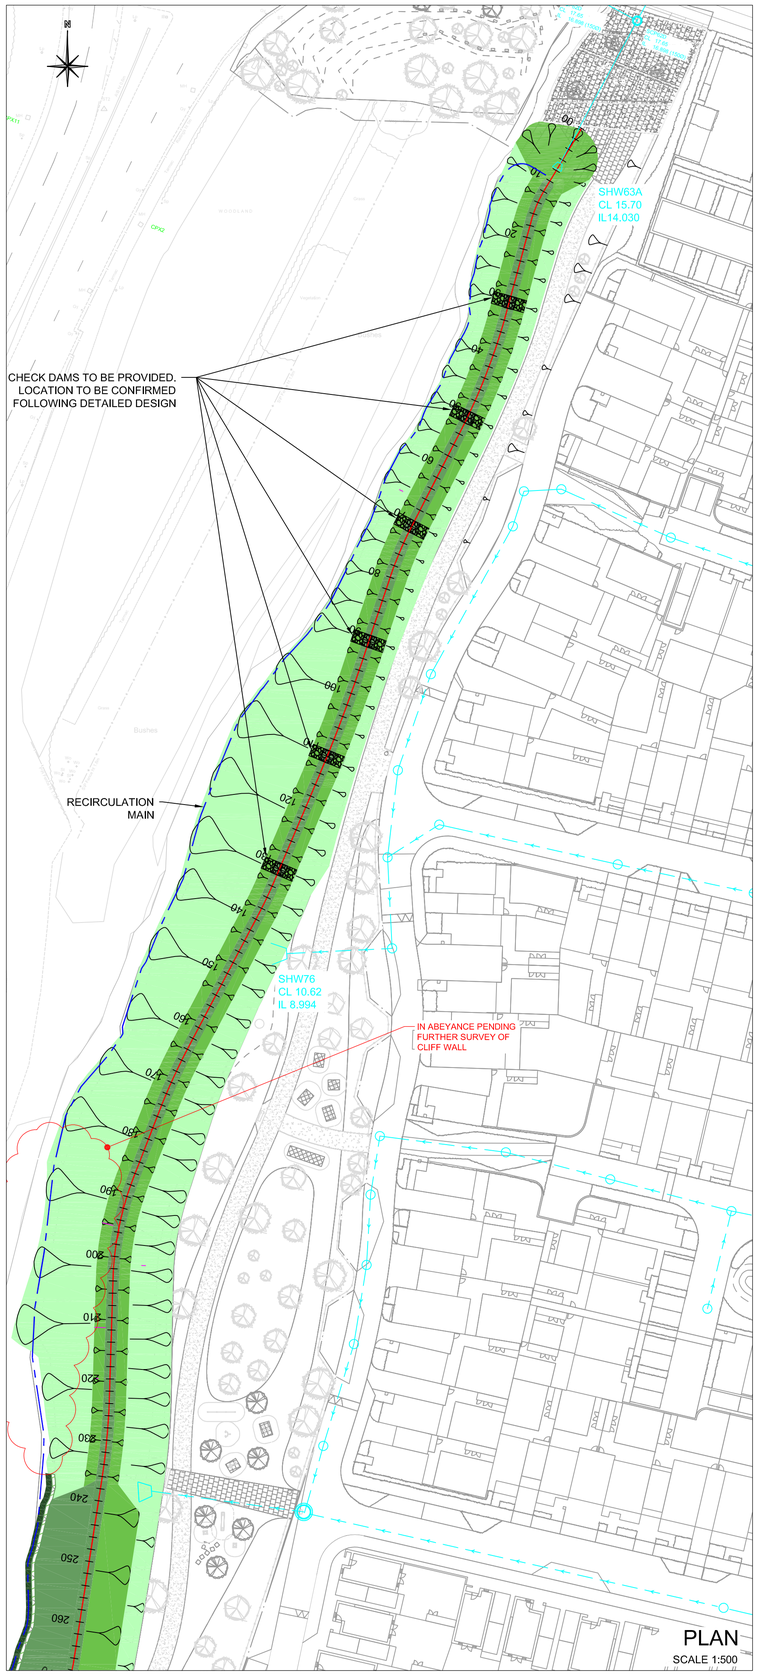

PLAN
SCALE 1:500

PLAN
SCALE 1:500

GENERAL NOTES
1.1. THIS DRAWING IS COPYRIGHT AND SHOULD NOT BE REPRODUCED IN WHOLE OR PART WITHOUT THE WRITTEN CONSENT OF PATRICK PARSONS LTD.
1.2 DO NOT SCALE FROM THIS DRAWING.
1.3. LOCATIONS OF ALL EXISTING SERVICES ON-SITE TO BE CONFIRMED & PROVIDED TO THE ENGINEER PRIOR TO COMMENCEMENT OF WORKS.
1.4. THIS DRAWING IS TO BE READ IN CONJUNCTION WITH ALL RELEVANT PATRICK PARSONS LTD DRAWINGS & SPECIFICATIONS.

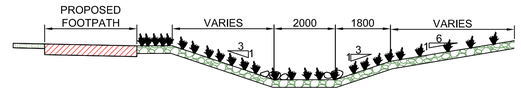

TYPICAL NORTH WEST SWALE SECTION
FROM CHAINAGE 10 TO 138m
SCALE 1:50

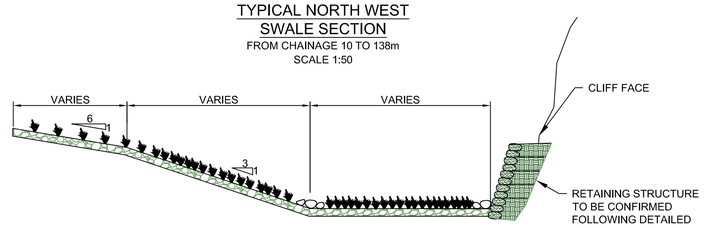

TYPICAL NORTH WEST SWALE SECTION
FROM CHAINAGE 160 TO 297m
SCALE 1:50

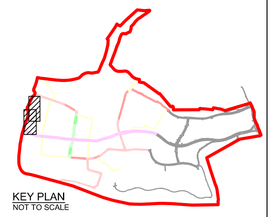

KEY PLAN
NOT TO SCALE

Rev.	Amendments	Date	By
P1	INITIAL ISSUE.	01.04.21	RDT

Revisions

PATRICK PARSONS
Built Environment | Engineering | Consultancy

40 St. Paul's Square
Birmingham
B3 1FQ
United Kingdom

T. +44 (0)121 237 5130
E. info@patrickparsons.co.uk
W. www.patrickparsons.co.uk

Client
EASTERN QUARRY Ltd.

Project
WHITECLIFFE
(FORMERLY EASTERN QUARRY)
INFRASTRUCTURE

Drawing
FASTRACK TUNNEL APPROACH
NORTH WEST SWALE
GENERAL ARRANGEMENT

Scales AS SHOWN At original size A1

Drawn RDT
Date 01.04.21
Checked RDT

Status PLANNING

Drawing No. B18075/217 Rev. P1

C:\Users\richard.tart\OneDrive - PPCE GROUP LIMITED\Documents\My Documents\B18075 - Ebbsfleet EQ infrastructure 1 - PO 2\02 Acad\PP\Civils\217 NORTH WEST SWALE GENERAL ARRANGEMENT.dwg, 01/04/2021 10:19:07, richard.tart,
PDF24 A1L 020321.pc3, A1, 1:1